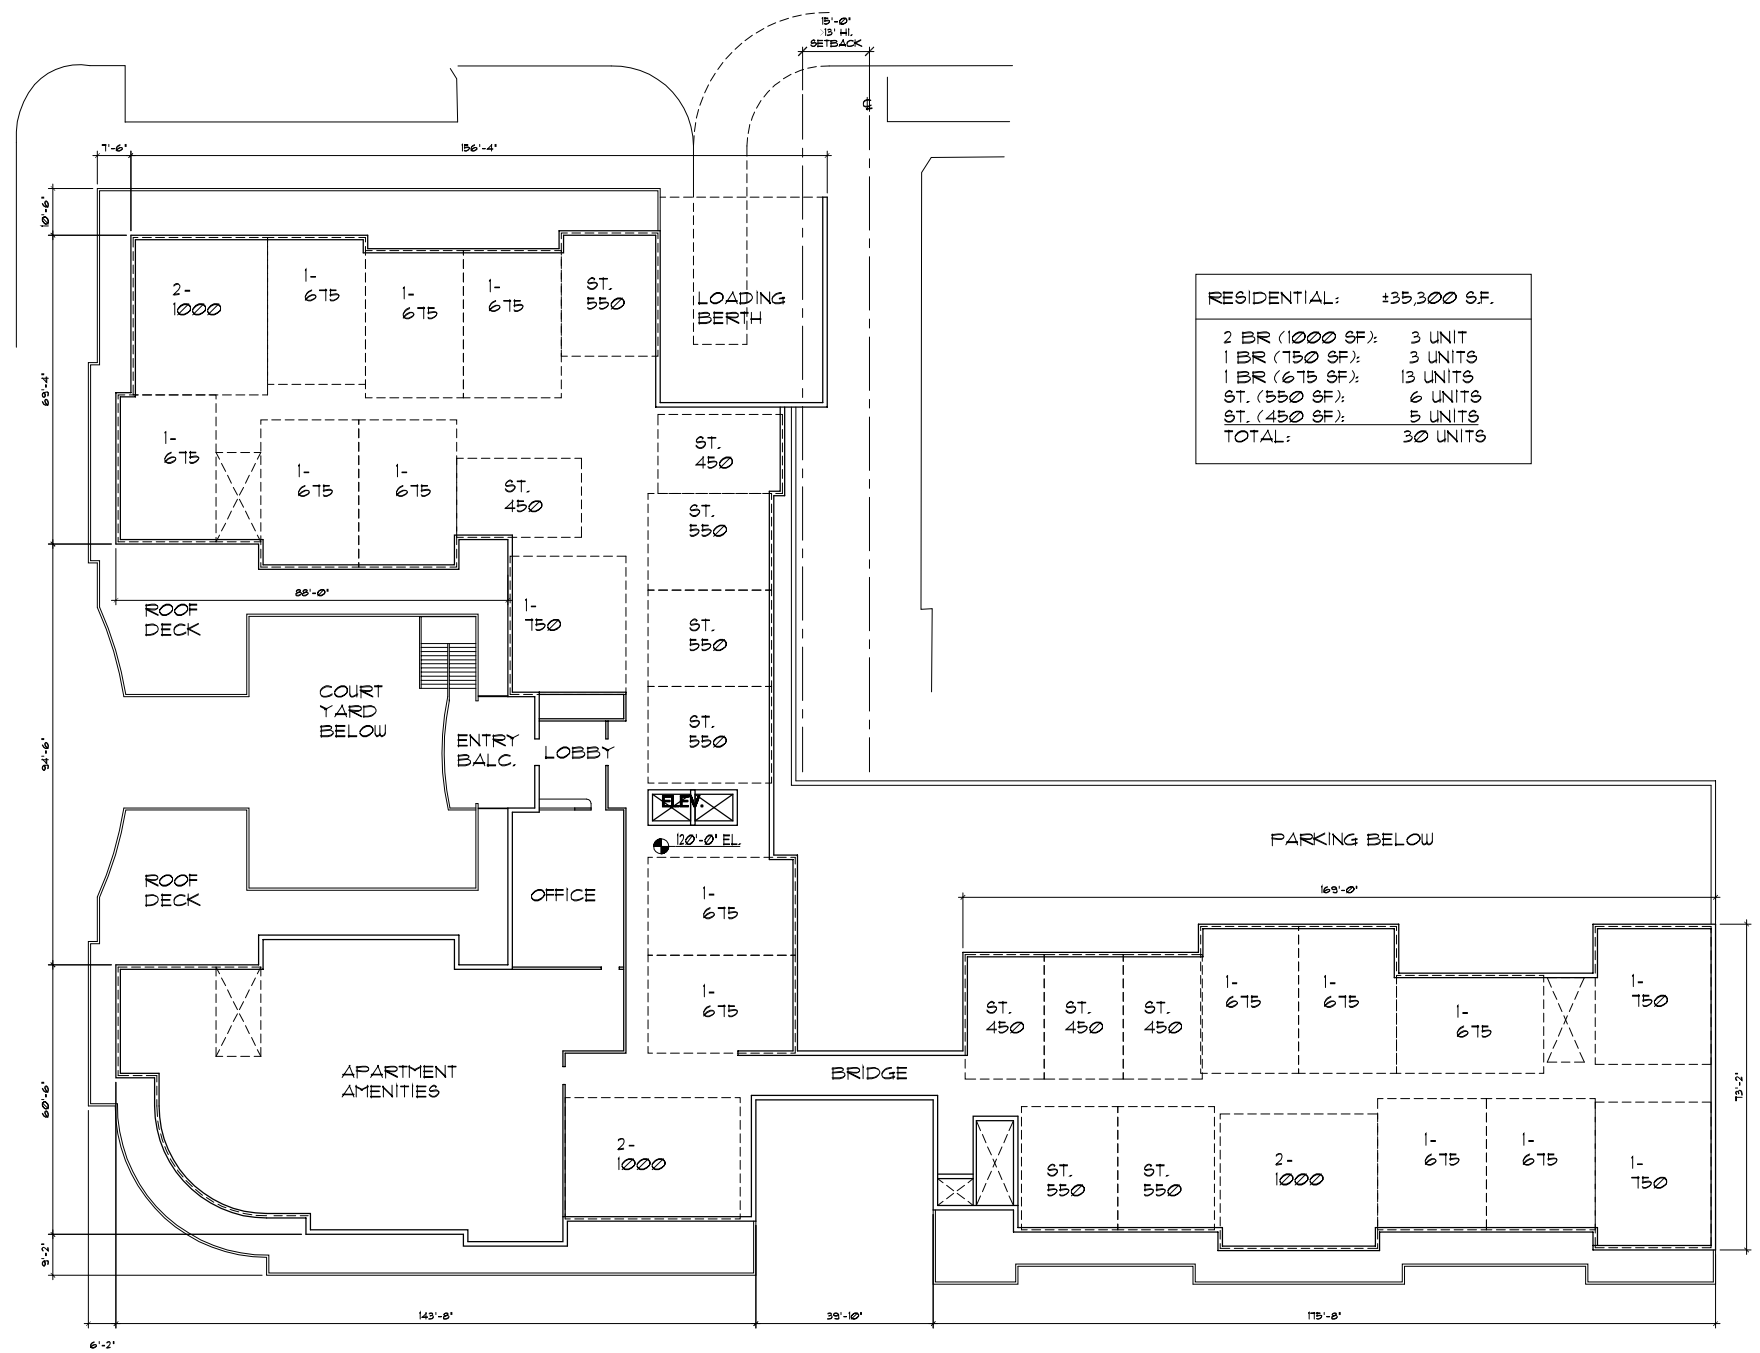


| RESIDENTIAL: | ±35,300 S.F. |
|---|---|
| 2 BR (1000 SF): | 3 UNIT |
| 1 BR (750 SF): | 3 UNITS |
| 1 BR (675 SF): | 13 UNITS |
| ST. (550 SF): | 6 UNITS |
| ST. (450 SF): | 5 UNITS |
| TOTAL: | 30 UNITS |

S N W E

## 2ND FLOOR PLAN

1/16" = 1'-0"

NOT PUBLISHED. ALL RIGHTS RESERVED COPYRIGHT, STRICKER CATO MURPHY ARCHITECTS. THE ARCHITECTURAL WORK, DESIGN, DRAWINGS, SPECIFICATIONS, OTHER DOCUMENTS AND ELECTRONIC FILES, SHALL REMAIN THE PROPERTY OF THE ARCHITECT. THE REPRODUCTION, ALTERATION, DISTRIBUTION, DISCLOSURE, OR USE OF THIS DOCUMENT OR ANY PART THEREOF WITHOUT THE ARCHITECT'S WRITTEN CONSENT IS PROHIBITED. ALL RIGHTS OF THE ARCHITECT UNDER THE COPYRIGHT LAWS OF THE UNITED STATES, OR ELSEWHERE, ARE RESERVED. ACCEPTANCE OF THESE DOCUMENTS, OR ANY PORTIONS, IN ACCORDANCE WITH THE ABOVE RESTRICTIONS.

CONSULTANTS:

CLIENT:
**NORTHWESTERN RESOURCE MANAGEMENT GROUP**
19936 BALLINGER WAY NE #3A
SHORELINE, WA 98155

PROJECT:
**WEST SEATTLE MIXED-USE**
-
-
SEATTLE, WA

| REV. | DATE | ISSUED DESCRIPTION |
|---|---|---|
| | 04/15/05 | PRELIMINARY DRAWINGS |

| PROJ. # | PROJ.MGR. |
|---|---|
| 04017 | JB |

2ND FLOOR PLAN

**A2.1**

OF X SHEETS

STRICKER CATO MURPHY ARCHITECTS ▫ 120 LAKESIDE AVE. SUITE 310 ▫ SEATTLE, WA 98122 ▫ TEL. (206) 324-4800 FAX (206) 322-2875 ▫ WWW.SCM-ARCH.COM

F:\1. SCMA Files\1. Project Files\2004 Jobs\04017 West Seattle Mixed Use\Drawings\design\Scheme 6\X-FP2 6c 04017.dwg, 04/18/2005 10:42:48 AM, colinb